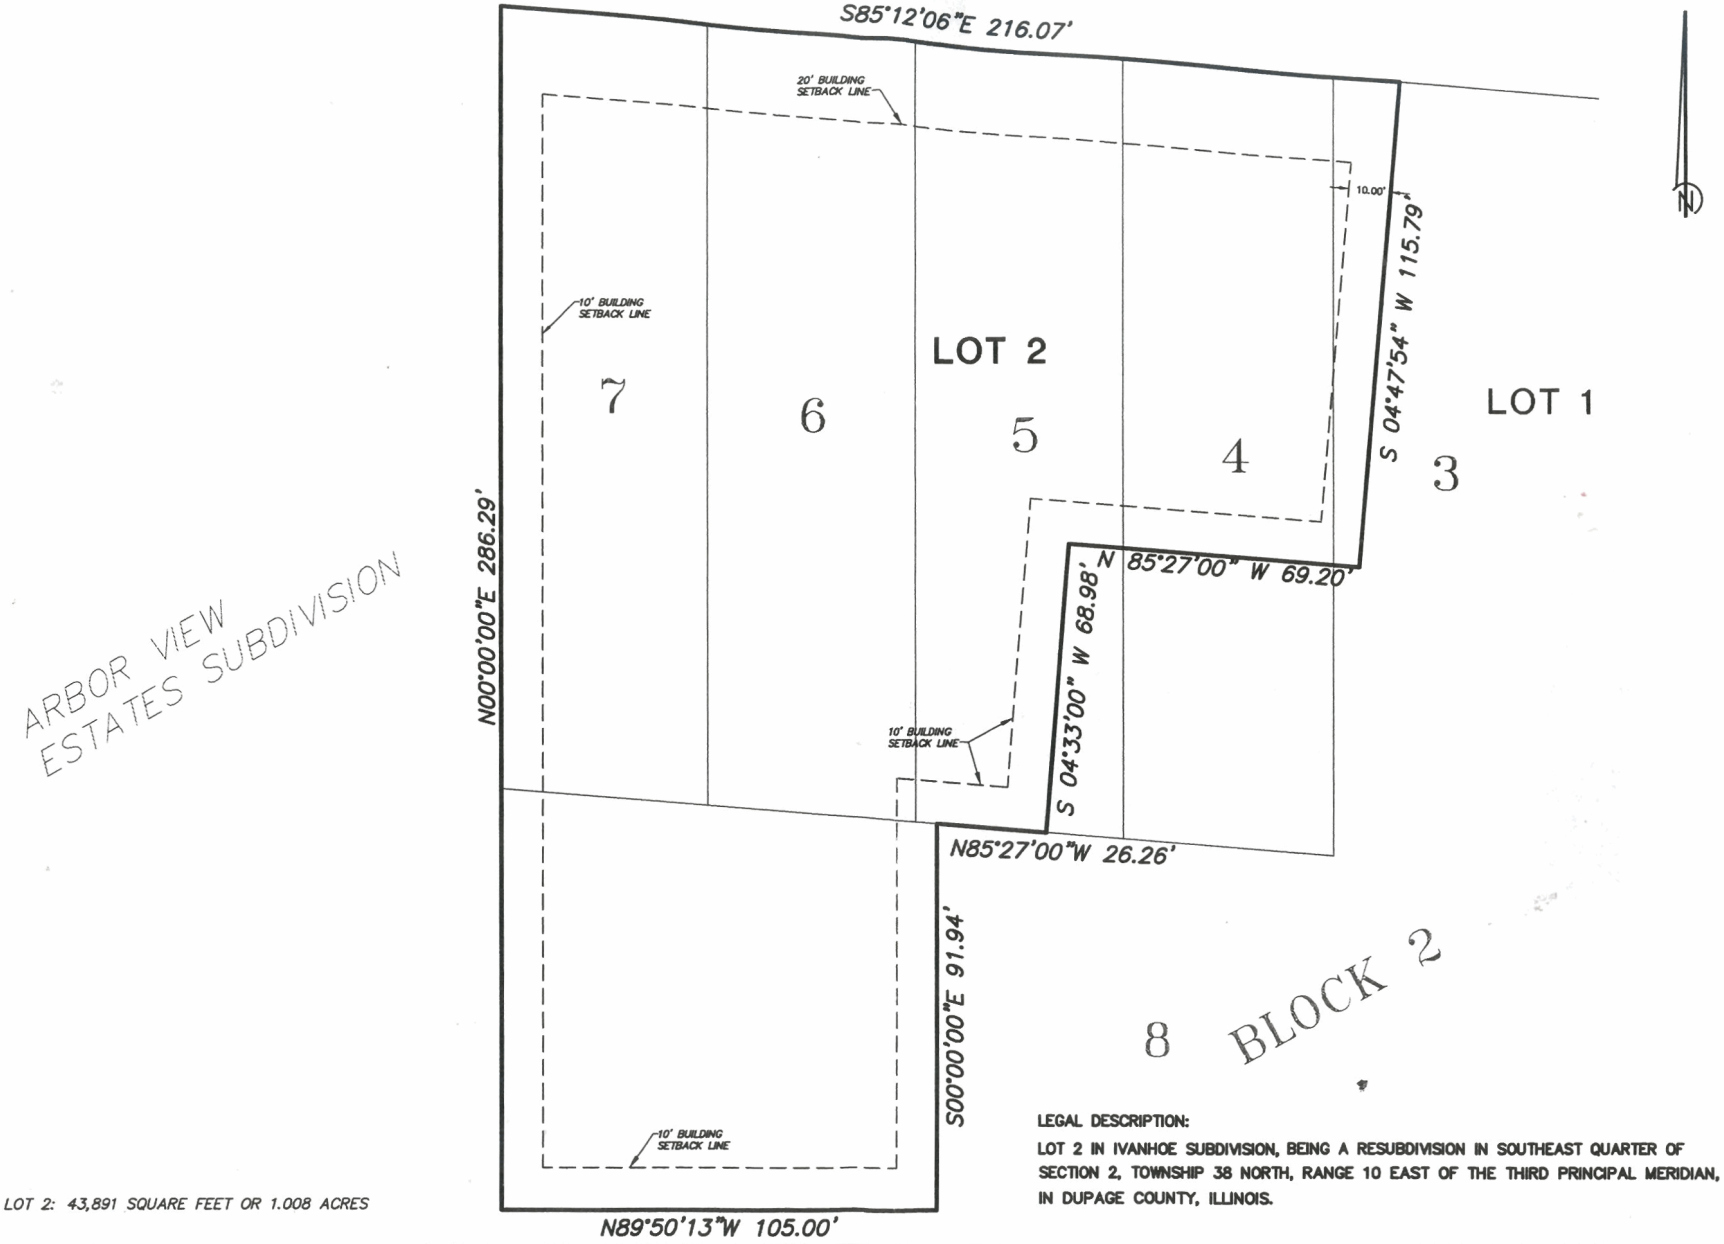

LOT 2: 43,891 SQUARE FEET OR 1.008 ACRES

LEGAL DESCRIPTION:

LOT 2 IN IVANHOE SUBDIVISION, BEING A RESUBDIVISION IN SOUTHEAST QUARTER OF SECTION 2, TOWNSHIP 38 NORTH, RANGE 10 EAST OF THE THIRD PRINCIPAL MERIDIAN, IN DUPAGE COUNTY, ILLINOIS.

PROJ NO.: 1164-14
DRAWN BY: J.
DATE: 11/28/04
SCALE: 1"=30'

IVANHOE SUBDIVISION
LISLE, ILLINOIS
EXHIBIT C

DATE	REVISIONS	BY

The Balsamo/Olson Engineering Company
Land Planning Environmental Science Landscape Architecture Land Surveying Civil Engineering Construction Services
4908 Main Street . Suite 101 . Lisle . Illinois 60532
(630) 726-9800 . Fax (630) 726-9803

Jan 06 2005 - 16:07:00 PWD Name: W:\ENGV\DGN\1164_14\Exhibits.dgn Underlay Ref: 3 in